LOCATION PLAN
1:5000

PRESTONS PARK

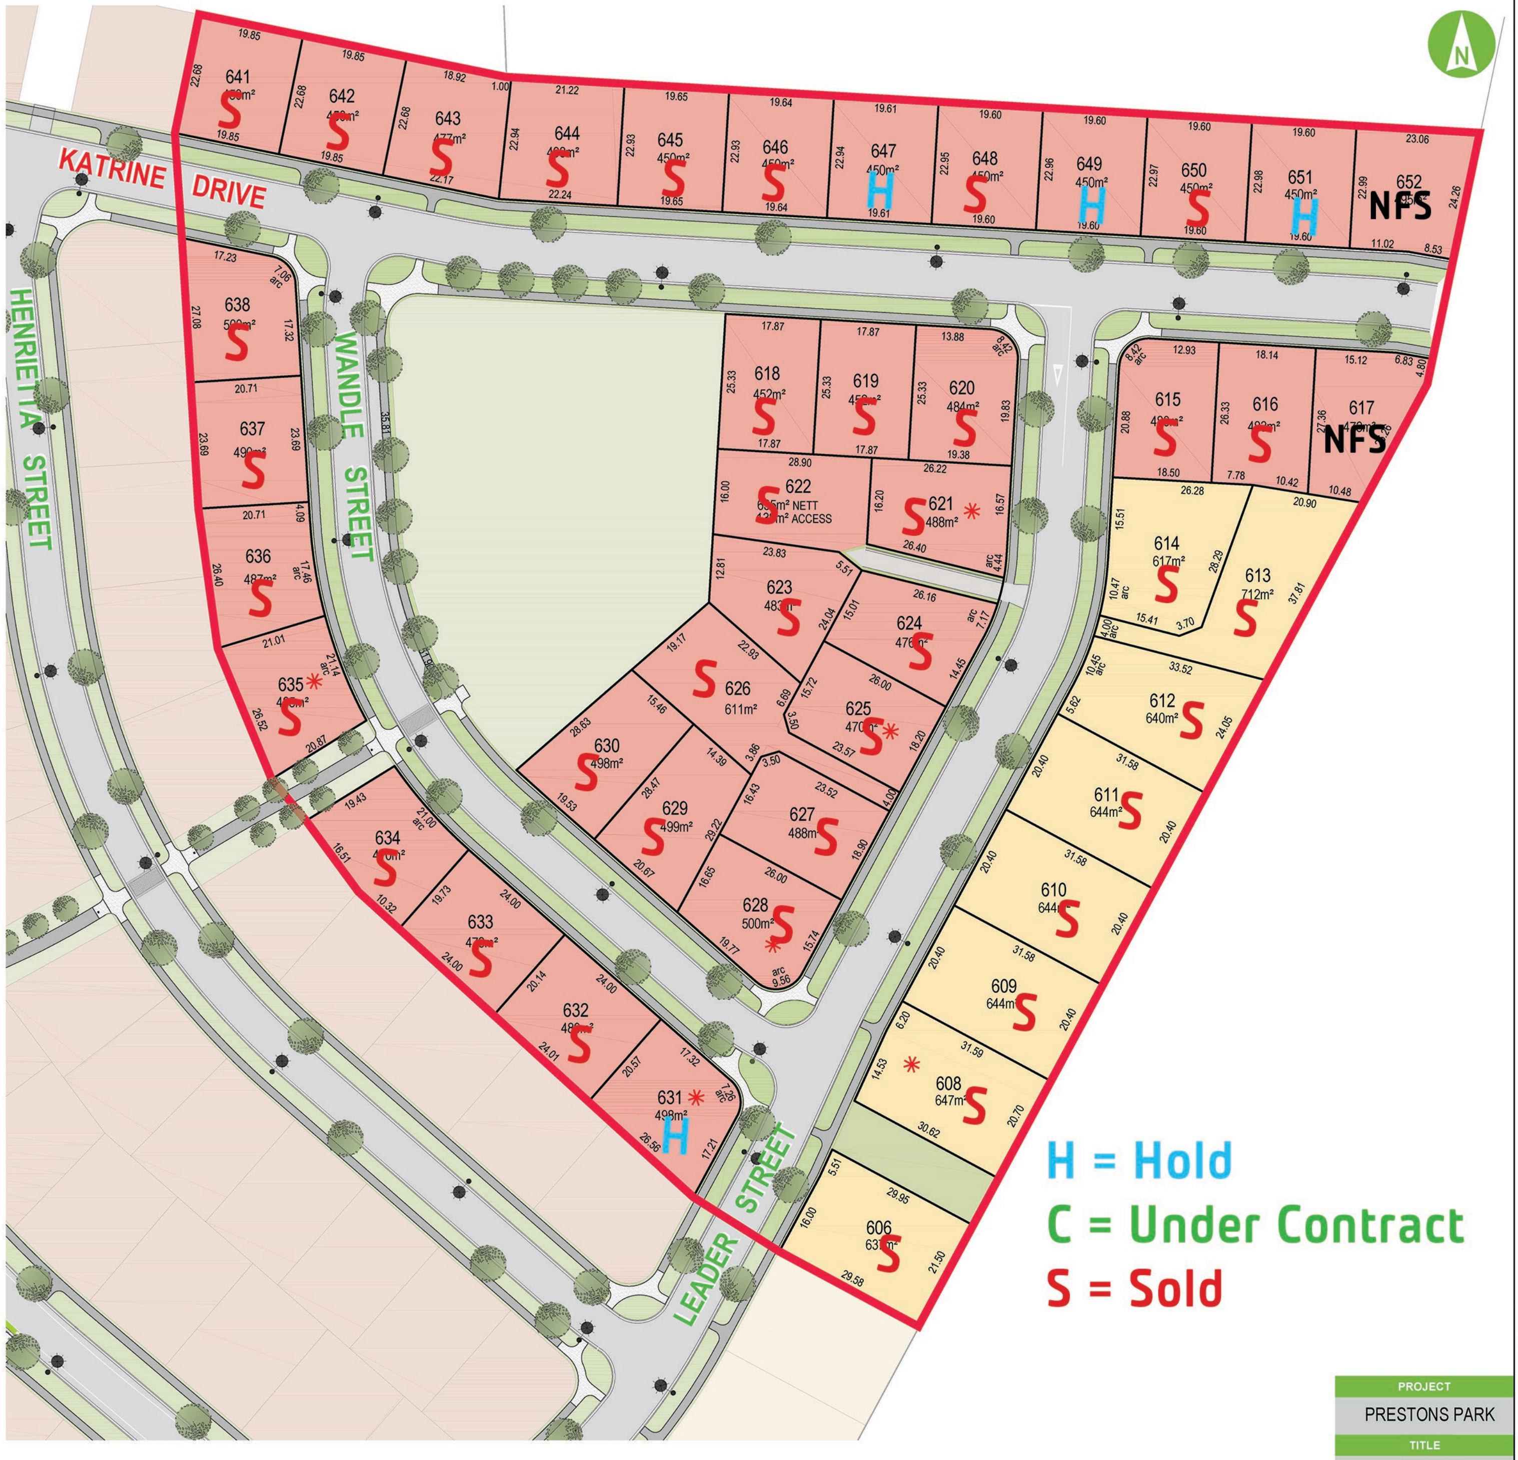

H = Hold
C = Under Contract
S = Sold

SCALE 1:500

Designed by:

aurecon
www.aurecongroup.com

rmg
Resource Management Group Ltd

rough & milne landscape architects

Sales & Marketing by:

Professionals
Christchurch Ltd
MREINZ Licensed Real Estate Agent

Another Quality Development by:

CDL LAND
NEW ZEALAND LIMITED

Constructed by:

KB CONTRACTING & QUARRIES LTD

SALE PLAN ONLY - AREAS AND DIMENSIONS ARE SUBJECT TO MINOR CHANGE.

STREET LIGHTS, TREES & LANDSCAPING ARE INDICATIVE ONLY

🟥	DENSITY B - (450-500m²)
🟨	DENSITY C - (600-650m²)
●	PROPOSED TREE
●	PROPOSED STREET LIGHT
ROAD	APPROVED ROAD NAME
ROAD	PROPOSED ROAD NAME (SUBJECT TO COUNCIL APPROVAL)
*	POTENTIAL 2 STOREY DWELLING

NOTE : A MULTI-STOREY DWELLING HOUSE IS NOT TO BE ERECTED OR PERMITTED TO BE ERECTED ON THE LAND, UNLESS THE GRANTOR'S (PURCHASER'S) LAND IS ANY OF LOTS 608, 621, 625, 628, 631 & 635 HEREON.

PROJECT	PRESTONS PARK
TITLE	STAGE 2 SUB-STAGE X

C:\pw_work\ros.dawson\dms233361\2335361-DW-SU-PS-S2-IN-05.dwg