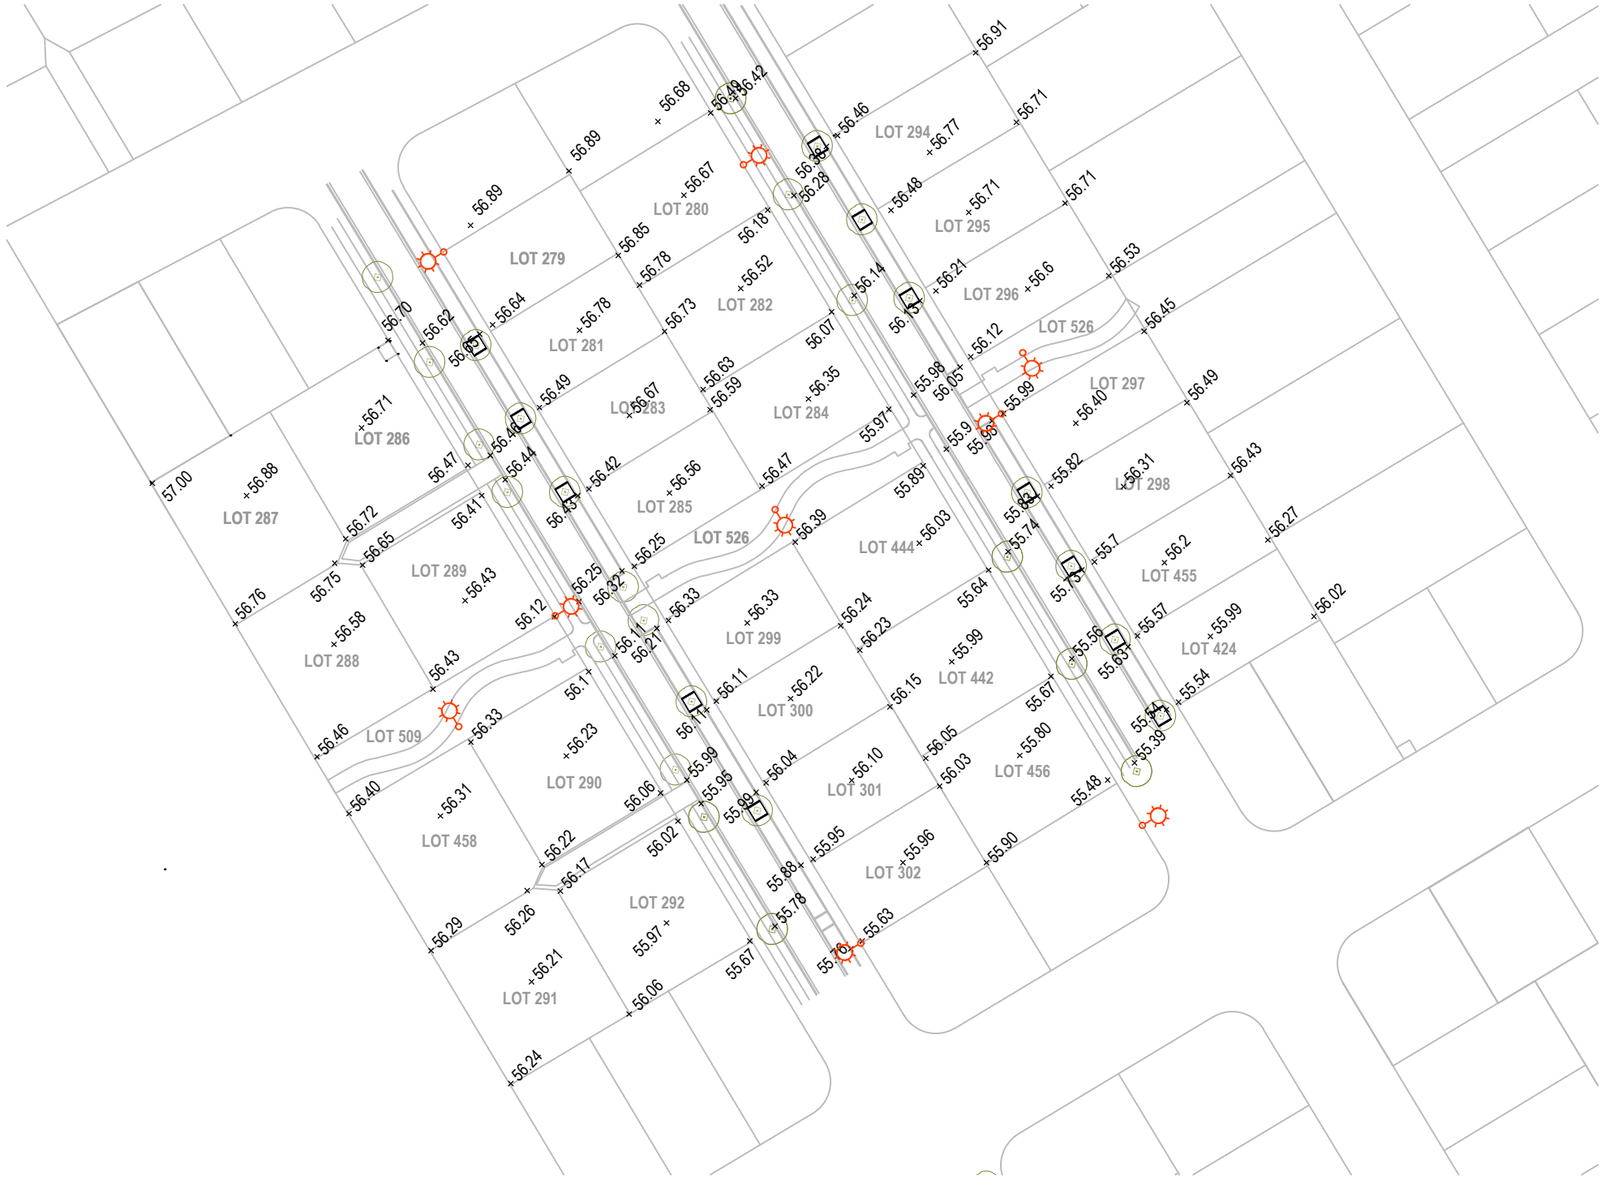

LEGEND

- STREET LIGHT
- PROPOSED TREE (ACTUAL POSITION MAY VARY)
- SUMP
- SOAK PIT

SURVEY ORIGIN DATA

VERTICAL ELEVATIONS ARE IN TERMS OF LYTTELTON VERTICAL DATUM 1937.
THE ORIGIN OF LEVELS IS ACE5 RL 57.679m.

HORIZONTAL COORDINATES ARE IN TERMS OF NZ GEODETIC DATUM 2000, MOUNT PLEASANT 2000 CIRCUIT.
THE ORIGIN OF SURVEY IS IS I DP361539
(798707.47mN 370018.15mE)

THE BOUNDARIES ON THIS PLAN SHOULD NOT BE RELIED UPON BY THEMSELVES, BUT MUST BE VERIFIED AGAINST THE LEGAL SURVEY PLAN BOUNDARIES TO CONFIRM THEIR ACCURACY.

10 0 20 40m

SCALE 1:1000

00/00/00

aurecon
www.aurecongroup.com

CLIENT: CDL LAND NEW ZEALAND LIMITED

REV	DATE	REVISION DETAILS	APPROVED
B	08.07.15	CORRECTED LOT NUMBERS	B.TOMS
A	29.06.15	PRELIMINARY ISSUE	B.TOMS

DRAWN	DESIGNED
M.CROWE	M.CROWE

CHECKED: D.WATSON

APPROVED: B.TOMS — DATE 06.05.15

B.TOMS

PROJECT: STONEBROOK ROLLESTON

TITLE: SITE LEVELS - STAGE 16 & 26

PRELIMINARY
NOT FOR CONSTRUCTION

PROJECT No. 224926

SCALE: 1:1000 — SIZE: A3

DRAWING No.: DW-SU-23 — REV: B