LOCATION PLAN
1:5000

PRESTONS PARK

Designed by:

aurecon
www.aurecongroup.com

rmg
Resource Management Group Ltd
Resource and Environmental Management Consultants

rough & milne landscape architects

Sales & Marketing by:

Professionals
Christchurch Ltd
REINZ Licensed Real Estate Agent

Another Quality Development by:

CDL LAND
NEW ZEALAND LIMITED

Constructed by:

KB CONTRACTING & QUARRIES LTD

SALE PLAN ONLY - AREAS AND DIMENSIONS ARE SUBJECT TO MINOR CHANGE.

STREET LIGHTS, TREES & LANDSCAPING ARE INDICATIVE ONLY

- DENSITY A - (200-250m²)
- DENSITY B - (450-500m²)
- DENSITY C - (600-650m²)
- COMMERCIAL
- POTENTIAL 2 STOREY DWELLING
- PROPOSED TREE
- PROPOSED STREET LIGHT

NOTE : A MULTI-STOREY DWELLING HOUSE IS NOT TO BE ERECTED OR PERMITTED TO BE ERECTED ON THE LAND, UNLESS THE GRANTOR'S (PURCHASER'S) LAND IS ANY OF LOTS 421, 422, 423 OR 424 HEREON.

5 0 10 20m
SCALE 1:500

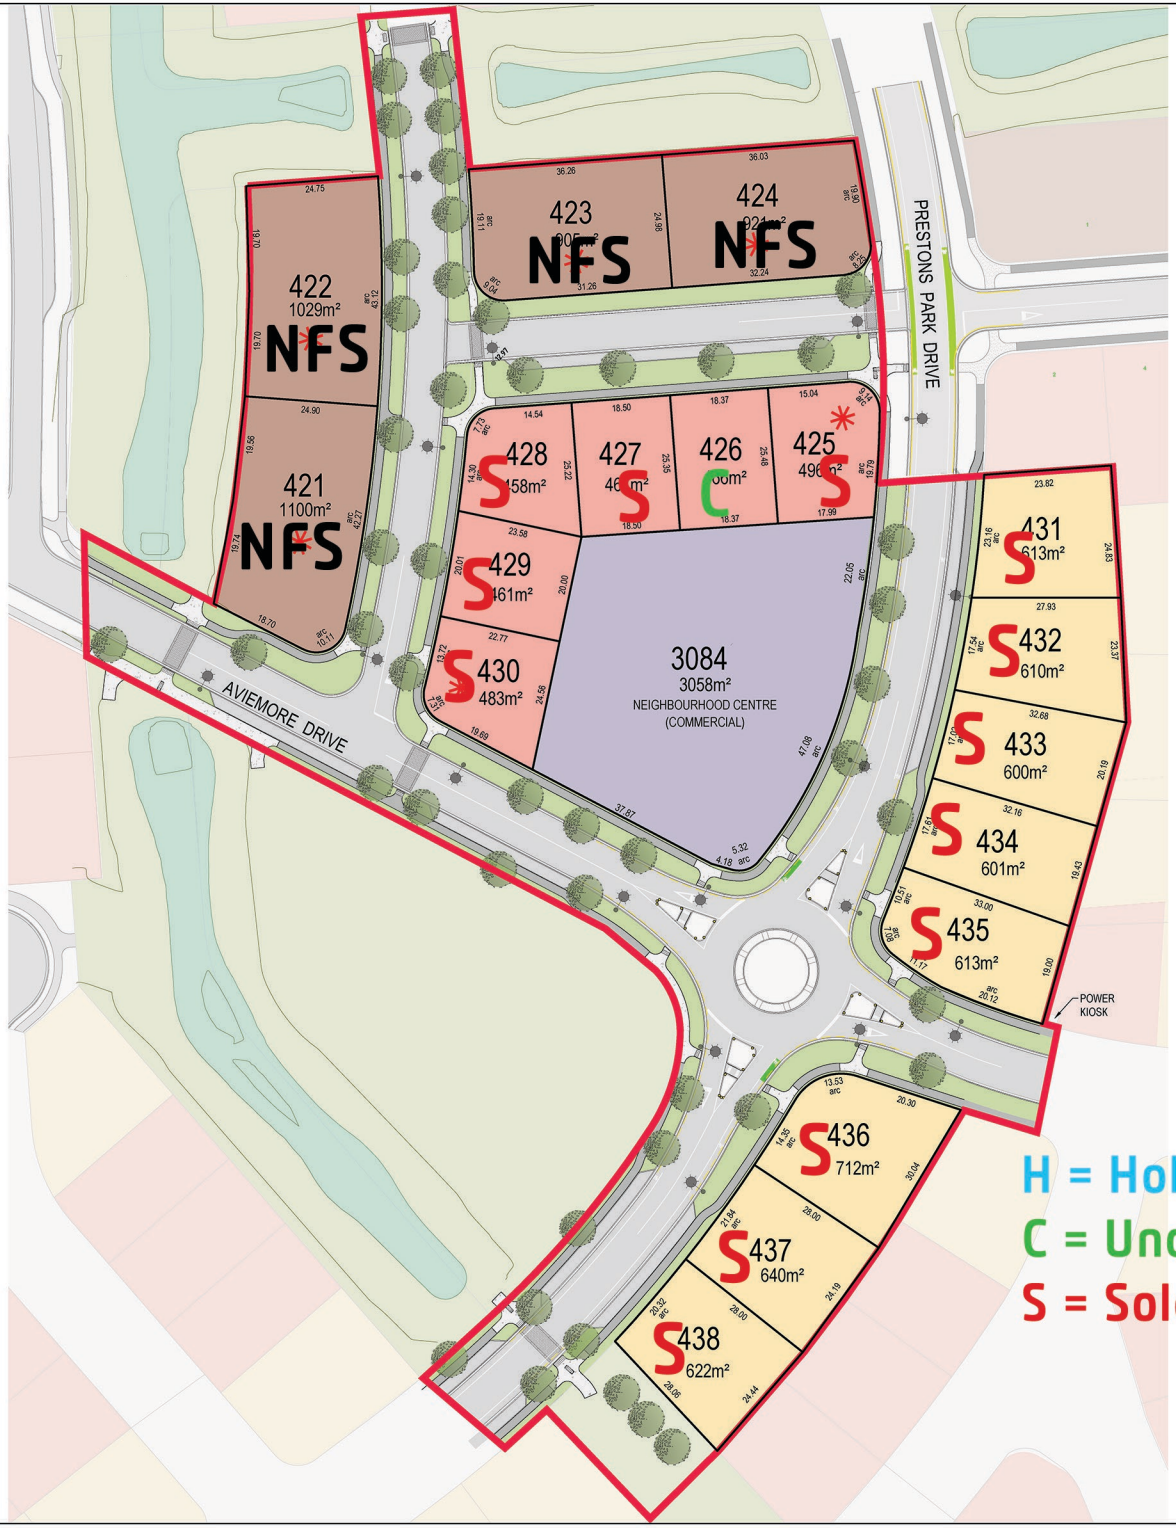

H = Hold
C = Under Contract
S = Sold

PROJECT
PRESTONS PARK
TITLE
STAGE 2 SUB-STAGE U1

C:\pw_work\tmo.dawson\dms2038\10203581/CNK-BU-PS-S2-U1-R.dwg