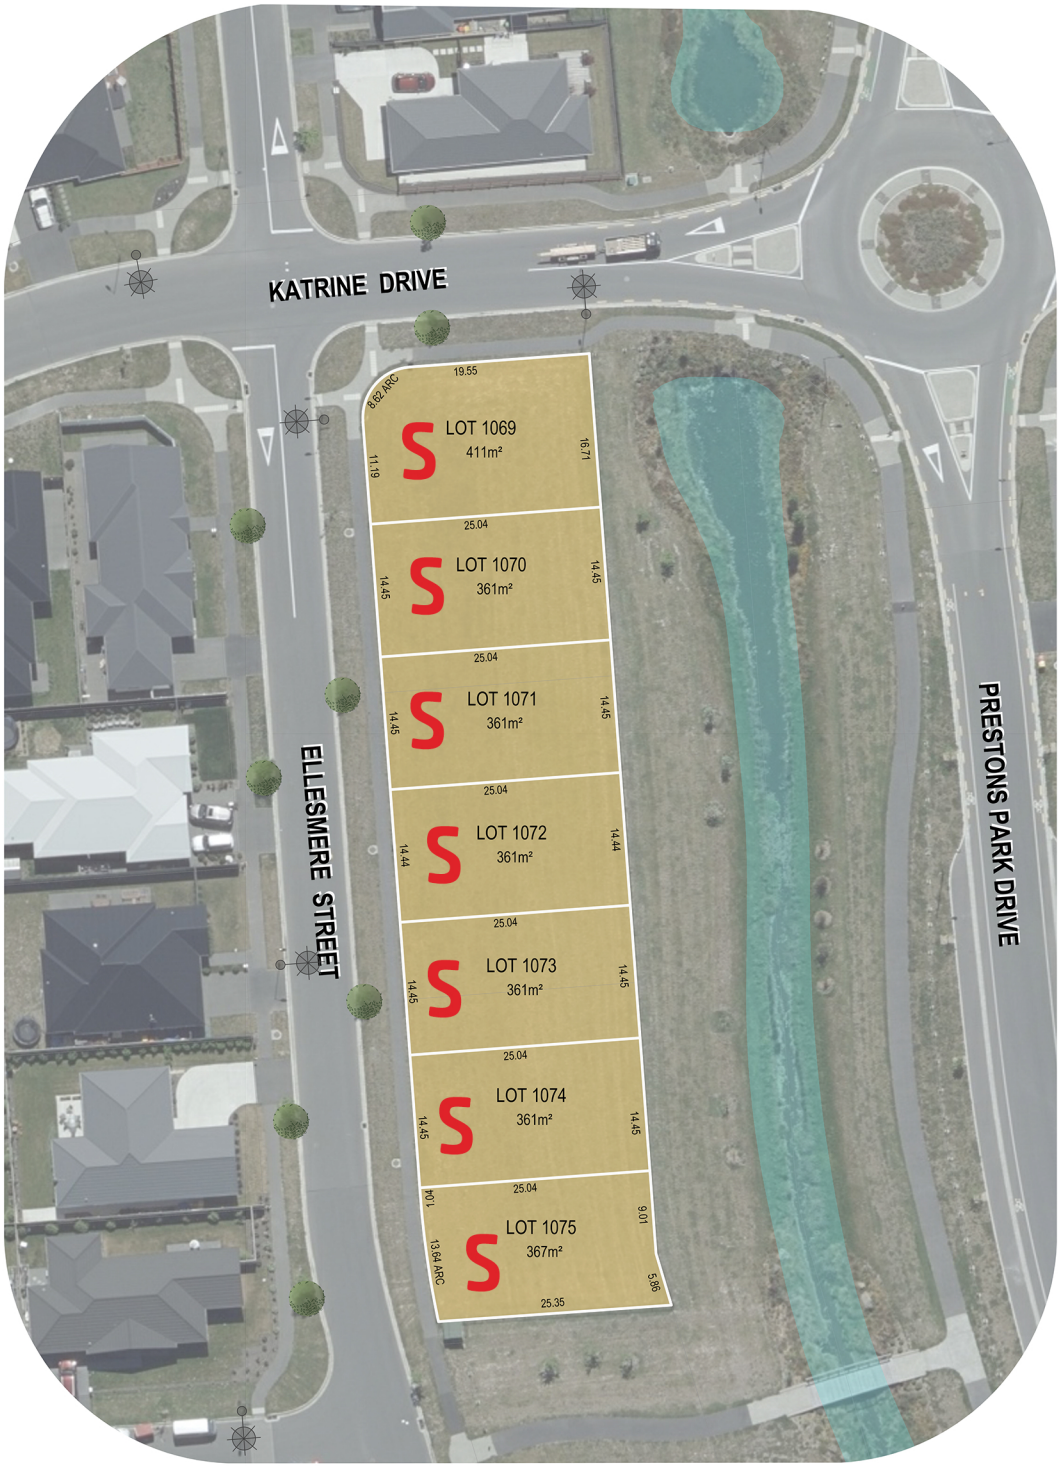

AERIAL IMAGERY FROM LINZ DATA SERVICE BY A CREATIVE COMMONS LICENCE FLOWN 2018-2019

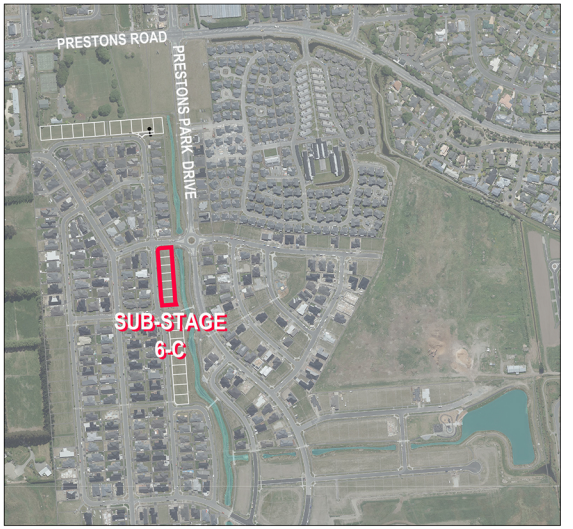

LOCATION PLAN
1:5000

H = Hold
C = Under Contract
S = Sold

N

SALE PLAN ONLY - AREAS AND DIMENSIONS ARE SUBJECT TO MINOR CHANGE.

EXISTING STREET TREE
EXISTING STREET LIGHT

4 0 8 16m
SCALE 1:400

PRESTONS PARK

Another Quality Development by: CDL LAND NEW ZEALAND LIMITED

Designed by: rmg Resource Management Group Ltd; aurecon www.aurecongroup.com; rough & milne landscape architects

Constructed by: KB CONTRACTING & QUARRIES LTD

Sales & Marketing by: Professionals Christchurch Ltd

PROJECT
PRESTONS PARK
TITLE
STAGE 6 SUB-STAGE C

C:\pw_work\ros.danson\dms23361\235361-DW-SU-PS-S6-IN-01.dwg